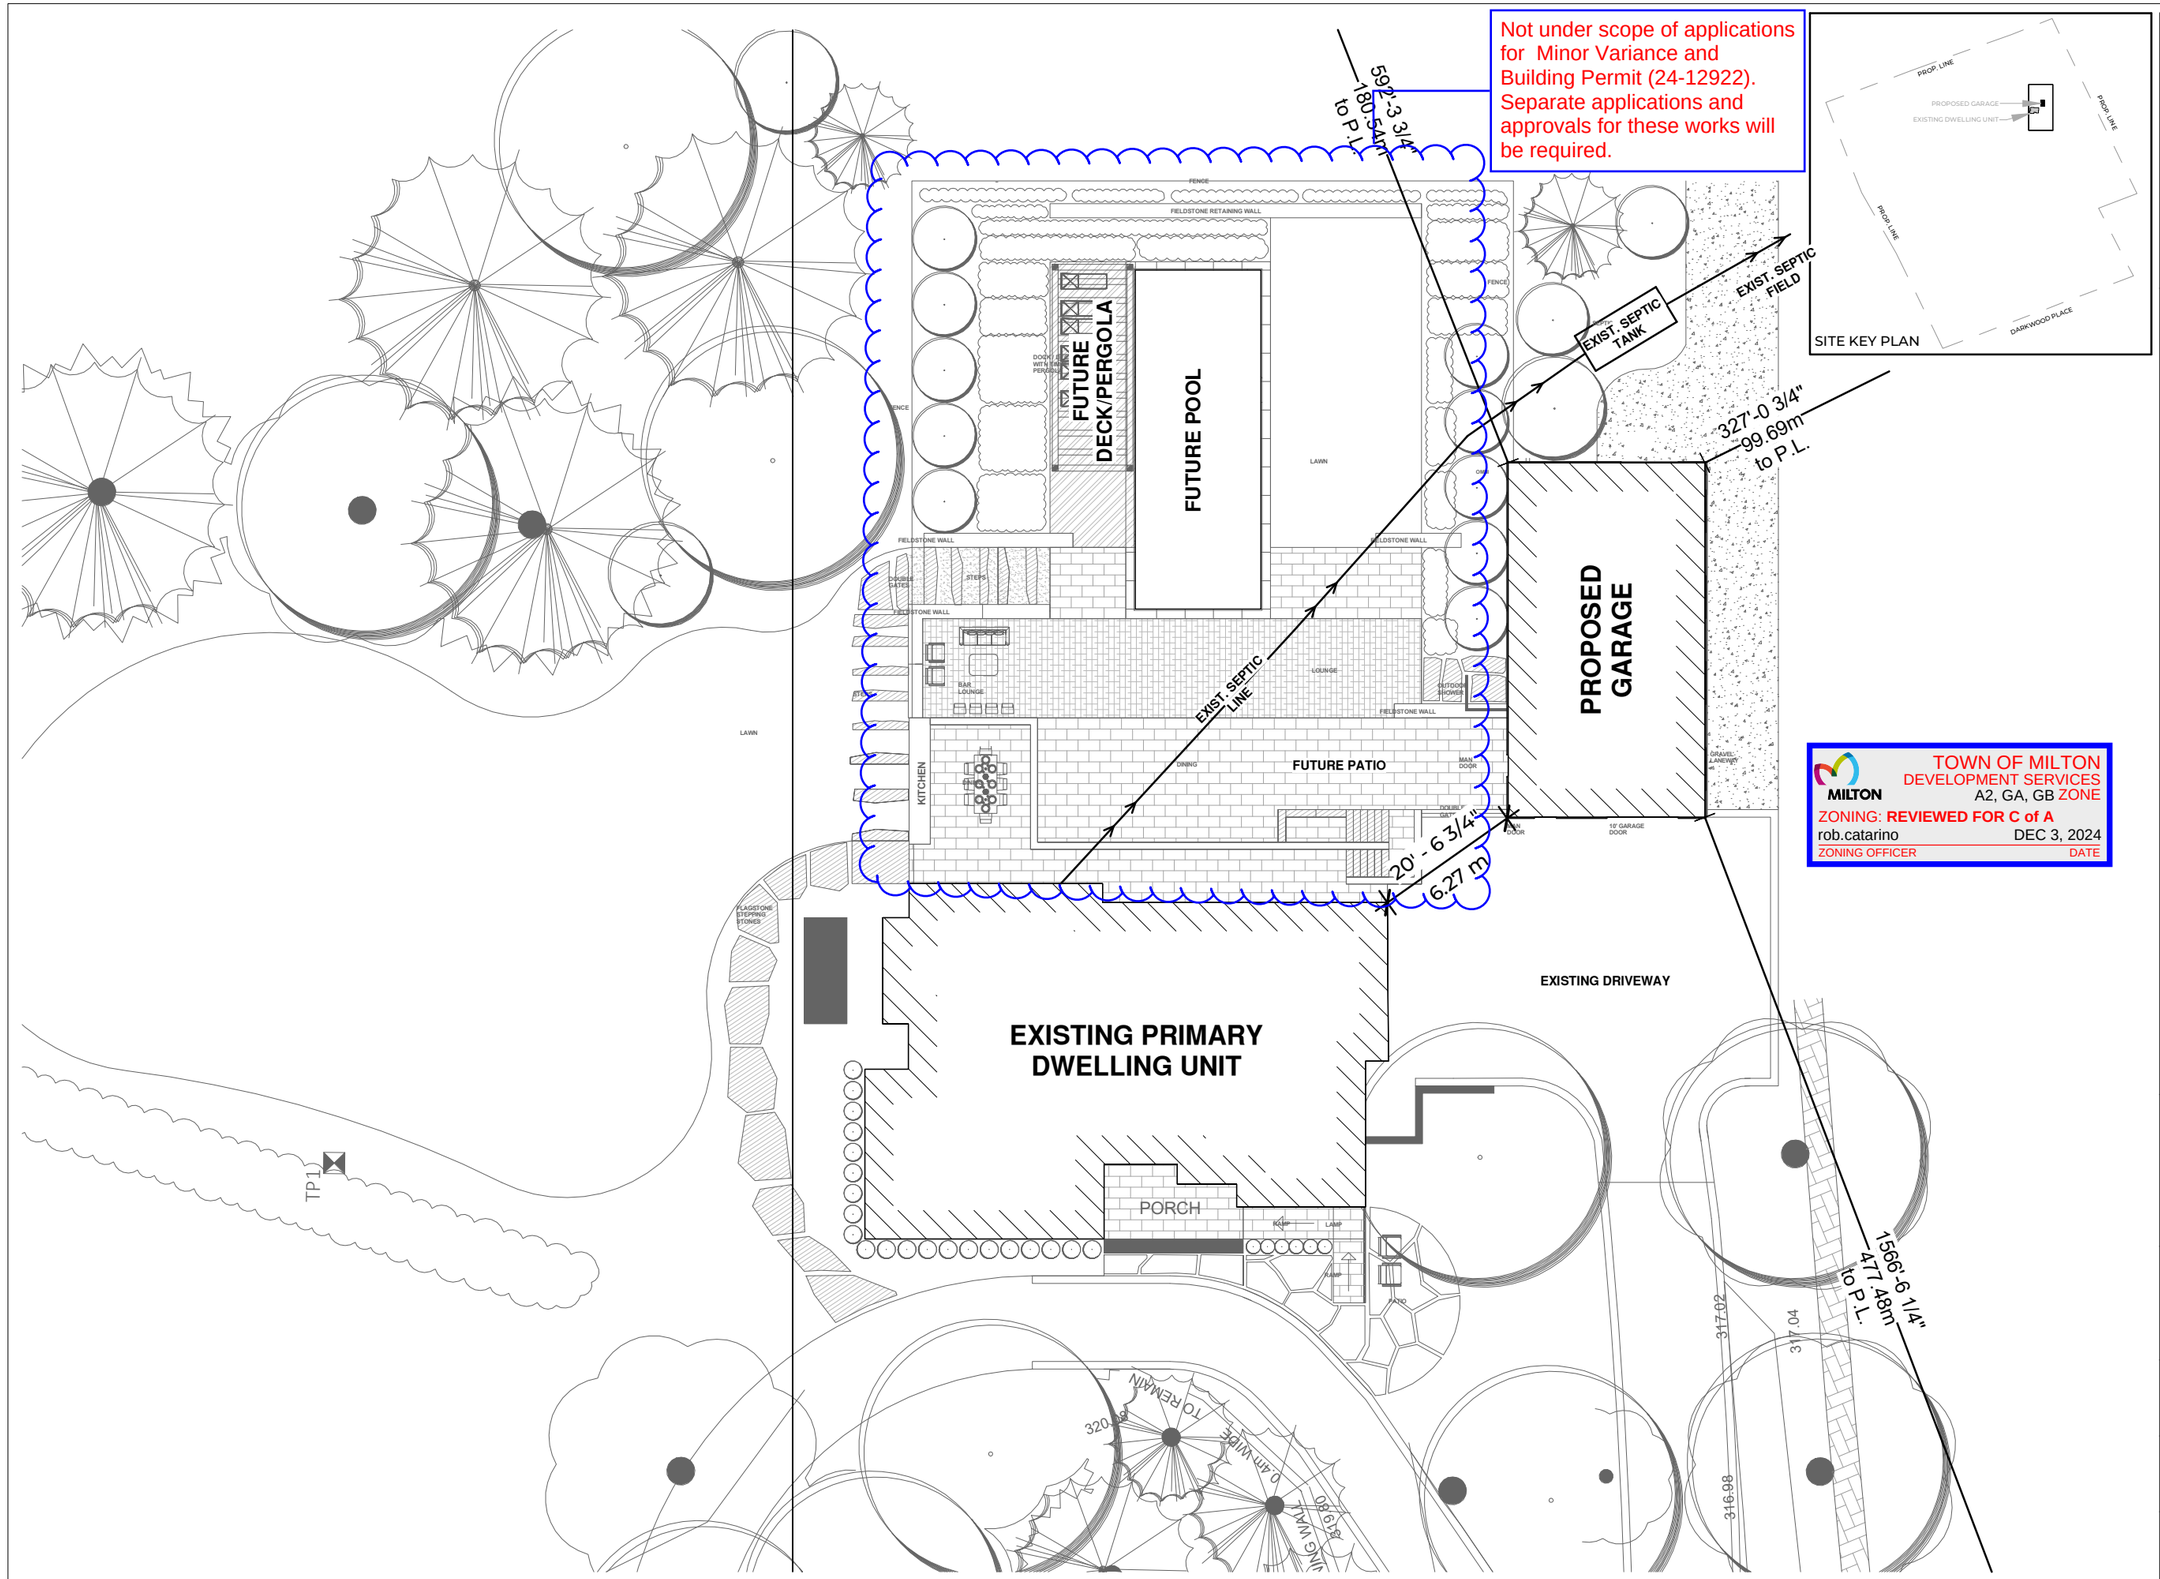

FRONTIERS
DESIGN + BUILD

FRONTIERS DESIGN BUILD INC.
30 WINER ROAD, PUSLINCH, ONTARIO, N1H 6H9
1-877-589-1068, info@frontiersdesignbuild.com

NOTES AND LEGENDS

Ontario
Ministry of Municipal Affairs and Housing

Qualification Information
The undersigned has reviewed and takes responsibility for this design and has the Qualifications and meets the Requirements set out in the Ontario Building Code to be a Designer.
Qualifications are requirements unless exempt by O.B.C. Div. C 1.2., 3.2.4., & 3.2.5.

Name	BCIN
Michael Norrie	119364

DATE DRAWN & REVISIONS

REVISION	DATE	DRWN	CHCK	ISSUANCE

PROJECT
Ederman Garage
Shawn & Ashley Ederman
10487 Darkwood Rd,
Milton, ON
L0P

DRAWING TITLE
Proposed Site Plan

DATE	REVISION
2024.10.30	B

SCALE	PAGE NO.
As indicated	S001