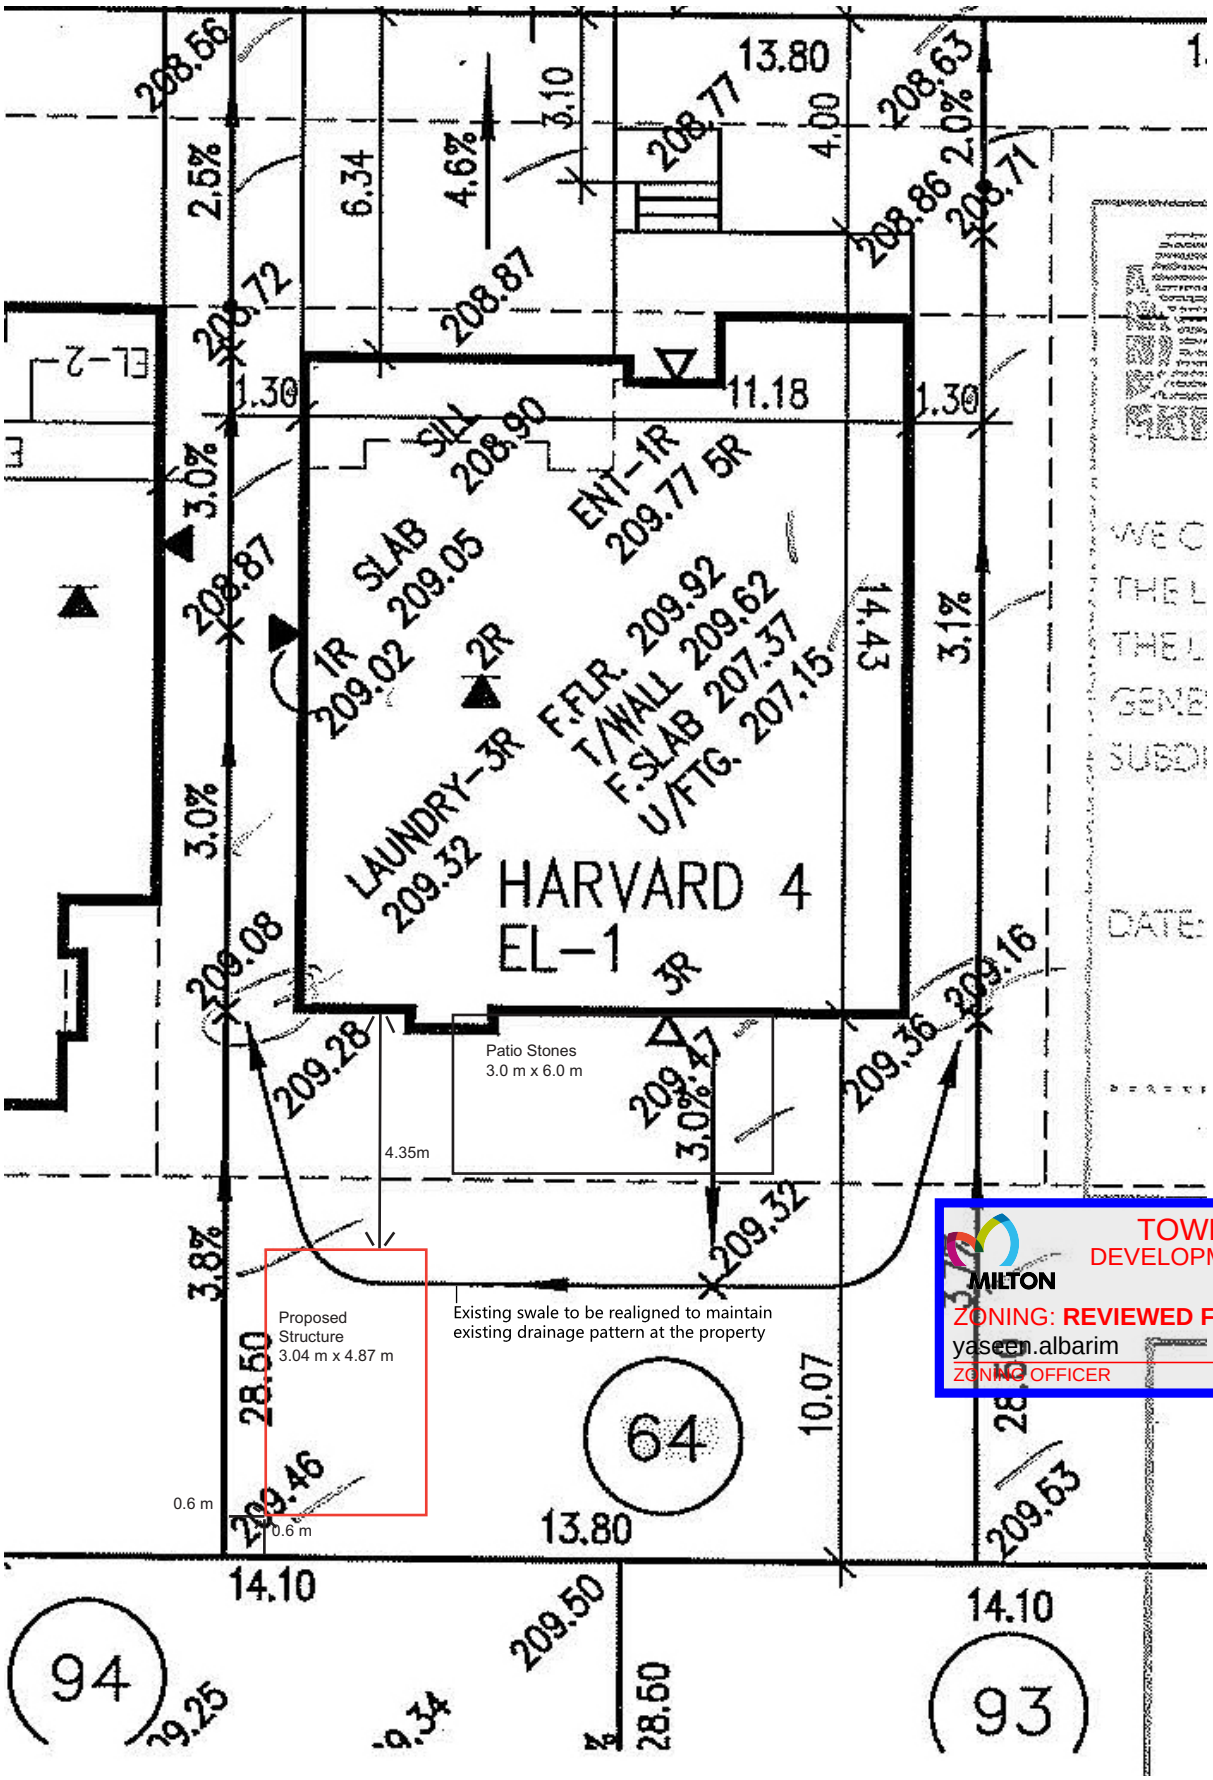

TOWN OF MILTON
DEVELOPMENT SERVICES
RMD1 ZONE
ZONING: **REVIEWED FOR C of A**
yaseen.albarim — APR 8, 2026
ZONING OFFICER — DATE

Site Plan
177 Fitzgerald Cres, Milton

Scale 1:250

GENERAL NOTES:
- Proposed accessory structure to be supported on piers (no continuous concrete foundation), minimizing impact with existing drainage.
- Existing swale to be realigned to maintain existing drainage pattern at the property.
- All grading associated with the realignment of the swale shall maintain existing drainage patterns and shall not adversely impact adjacent properties.